G. Nagaraj
Prop.

SKE Sri Kemphanuma Electricals
Govt. Licenced Electrical Contractors & Engineers

476, 6th Cross, 1st Stage, IInd Phase,
Gokula Extension,
Yeshwanthpur, Bangalore - 22.
✆ : 3472452 P.P.

Ref :

Date : 24/1/16.

To ,

Assistant Executive Engineer,
Kodigehalli sub division,
BBMP,
Bangalore.

Sir,

Sub:- Electrical connection to New drilled bore well behind L & T Compound Byatarayanapura ward No. 07.

R.R.No:- C8P 491

Sl. No.	Description	Reception No.	Amount
1	Application Fee	7703218496	100-00
2	Deposit (3MM D)	7703218467 85	5050-00 5040
3	Meter purchase	50705	1900-00 1889
4	Stamp paper (Agreement)		100-00
5	Contractor Professional charges For get connection from BESCOM		4900-00
	TOTAL		12,050-00
	(RS. TWELVE THOUSAND AND FIFTY ONLY)		11929

Assistant Executive Engineer
Kodigehalli Sub Division
Yelahanka Zone, B.B.M.P.
Bangalore.

Thanking you

yours faithfully

Name of work :- Drilling of Borewell, erection of Pump motor in Byatarayanapura Left Compound backside ward no-07 Kodigehalli sub division.

C8 SAHAKARANAGARA

Receipt Number	770321842316
Reciept Date	13-01-2016 14:57:40
Cash Counter	BESCOM - C8 VIRUPAKSHAPURA O&M
Payor Account ID	7703218802
Person Name	AEE BBMP
RR Number	
Total Payment	Rs100.00
Mode of pay	Cash
Purpose	Non Revenue
Non Revenue category	REG-FEE

One Hundred Rupees Only

---------- THANK YOU ----------

BESCOM Application fees.

RW JE

Assistant Executive Engineer,
Kodigehalli Sub Division,
Yelahanka Zone, B.B.M.P.,
Bangalore.

NAME OF WORK:- Drilling of Borewell, eraction of Pump motor in Byatarayanapura 1.4T compand backside ward No-07 Kodigehalli Sub division.

8 SAHAKARANAGARA

Receipt Number	770321846785
Reciept Date	21-01-2016 09:39:49
Cash Counter	BESCOM - C8 SAHAKARNAGAR O&M
Payor Account ID	7703218802
Person Name	AEE BBMP
RR Number	
Total Payment	Rs5,040.00
Mode of pay	Cash
Purpose	Deposits
Non Revenue category	2MMD-FEE

Five Thousand Forty Rupees Only

---------- THANK YOU ----------

BESCOM 2MMD DEPOSIT RECIPT

Assistant Executive Engineer.
Kodigehalli Sub Division,
Yelahanka Zone, B.B.M.P.,
Bangalore.

ಬೆವಿಕಂ
BESCOM

Bangalore Electricity Supply Company Limited

No.: BESCOM/NC_LTPWRSA/4615288198/18-01-2016

Office of
The Assistant Executive Engineer(El)
C8 SAHAKARANAGARA, BESCOM,
DATE: 18-01-2016

To,
AEE BBMP,
YNK

KARNATAKA
560097

Sir/Madam,

Sub: Arranging LT power supply-NEW CONNECTION

Ref: 1) Application No:747187701221 Dated: 13-01-2016
2) Account ID : 7703218802
3) Prevailing KERC regulations.

With reference to your Application No. **747187701221 Dated: 13-01-2016**, power supply to an extent of **0 KW** and **7.5 HP** on Account ID **7703218802** under LT basis, is hereby sanctioned, subject to the following:

1. Details of your building/premises:

   a. **Plinth area:**

1	No. of Floors Existing	**0**
2	No. of Floors Added or New	**0**
3	Existing Plinth Area in sq.m.	**0**
4	Added or New Plinth Area in sq.m.	**0**
5	**Total Plinth Area in sq.m.**	**0**

Assistant Executive Engineer, Kodigehalli Sub Division, Yelahanka Zone, B.B.M.P., Bangalore

   b. Total height of the building above ground level in m: **0**

2. The **PROPOSED** Sanctioned Load of your building is **5.595 KW**

   Existing Load Details of your premises:

1	Existing Sanctioned Load	**0**
2	New/ Additional Load Required	**0 KW and 7.5 HP**
3	Total Load	**5.595 KW**

You are requested to pay the following charges by Cash/ DD (above ₹10000/-, only DD will be accepted) in favour of The Assistant Executive Engineer (El) **C8 SAHAKARANAGARA, BESCOM** within **90** days from the date of this letter:

Sl. No.	Particulars	Amount
1.	2 MMD to be for 1 Nos (of **0 KW** and **7.5 HP**) installation	**₹5040.00**
2.	MSD Amount	**₹0.00**
3.	Infrastructure Charges	**₹0.00**
4.	Service Line Cost(Development Charge)	**₹0.00**
5.	Additional Development /Service Line Charges	**₹0.00**
Total		**₹5040.00**

Note: 2 MMD/MSD shall be paid separately for individual installations (separate Payment Receipts to be drawn).

3. The power supply will be arranged at 400V

4. The Power Tariff applicable to your proposed installation will be **Monthly LT6A tariff schedule for metered customers(BESCOM)** Tariff, or as in force from time to time

5. You have to confirm to purchase High precision/Electrostatic meters/ETV meters of the following capacity:

a) Single Phase Meters _____Nos.

b) Three Phase Meters _____Nos.

c) ETV Meters _____ Nos.

d) TP box with _____CTR _____Nos.

6. After the payments, the following requirements may please be fulfilled:

a) Execute agreement of power supply on ₹200/- Stamp Paper in duplicable, for individual installations in the prescribed format

b) Produce necessary License/Permit/No Objection Certificate etc., issued by the Competent Authority, as required under the statute

7(a) The Power supply will be arranged by **BESCOM** as below:

a) From the existing _KVA Transformer

b) After enhancement of TC capacity from KVA to **0** KVA of the TC located at

c) After erecting new **0** KVA transformer under service connection

7(b) If you intend to install distribution transformer inside your premises, and execute the work under self-execution, to avail above power supply, the following shall be complied:

i. An electrical room with RCC roof having clear floor area of 5 metres X 4 metres, with a vertical clearance of 2.75 meters with locking facility, exhaust fans and adequate size of cable duct, shall be provided at the ground floor, within the Applicant's premises nearer to the main entrance, for installing floor mounted distribution transformer and associated switchgear, or

ii. A clear space of 3 metres X 5 metres open to the sky shall be provided, within the Applicant's premises, preferably at the main entrance, for installing structure mounted distribution transformer and switchgear

8. BESCOM approved suitable capacity circuit breaker, ELCB & switchgears shall be used, and all the provisions under KERC Regulations 4.03 and 4.04 shall be complied

9. BESCOM reserves the right to cancel power supply and forfeiting of the Deposits paid by you, if the documents submitted by you are found to be fake

10. As per the Govt. Order, solar water heaters of suitable capacity shall be provided

11. Five nos. of Compact Fluorescent Lamps shall be used for each installation

12. The metering equipment to be installed should be conspicuously visible and at the main entrance to the premises, preferably with an independent entrance

You are requested to contact the undersigned in case of any other information that may be required by you.

We remain at your services.

Yours faithfully

Assistant Executive Engineer(El)

C8 SAHAKARANAGARA, BESCOM

TAX INVOICE

Landis+Gyr Limited

ಲ್ಯಾಂಡಿಸ್+ಗೇರ್ ಲಿಮಿಟೆಡ್

Landis+Gyr

R. O.
No. 503, 3rd Main,
50 Feet Road, Srinagar,
Bangalore - 560 050

Branch Office
O/o Asst. Executive Engineer Elec.,
N 4 Sub Division, BESCOM Office Compound,
Bangalore Electricity Supply Company Limited
14th Cross, Peenya 2nd Stage,
Bangalore - 560 058.

Name AEE BBMP

Address B.T. pura
-B-4

BILL No. **PNY** 50705

DATE : 11/2/16 TIME : AM/PM

TIN : 29330352183
CST No. 01153900 Dt. 10-03-2003

Sl. No.	Description	Quantity	Rate per Pc Rs.	Value Amount Rs.	P.
	Single Phase Static Energy Meter Type : E150, 5-30 Amps Sl. Nos. 3phase C1929168	01	1650.00	1650.00	
			VAT @ 14.5%	239.25	
			GRAND TOTAL	1889.25	

Assistant Executive Engineer,
Kodigehalli Sub Division,
Yelahanka Zone, B.B.M.P.,
Bangalore.

Name of Company BESCOM DVN. C-8

W.O. No. T- 25703 Date 21/1/16

E.&O.E.

For **Landis+Gyr Limited.**

WORK COMPLETION REPORT

SHAKTHI BOREWELLS

Head Office :
72, B.B.Road,
Byatarayanapura Main Road,
Near L&T,
Bangalore - 560 092

Branch Office :
248, Sonnappa Building,
Thindlu Circle,
Near Veerabhadra Swamy Temple,
Bangalore - 560 097

Mobile : 99800 79236 / 9448957749 / 9980635203

194

Date : 22/2/2015

Name ..... Chandramma. C. contractor.

Address : ..... Byatarayanapura, Bangalore.

Ward No - 07.

Location : L&T factory compond backside Byatarayanapura. B.lore

Drilling Depth : 300 m.

MS Casing Depth : 40 m.

10" PVC : —

Welding Joionts : 12 Nos

Boulders / SIlit : —

No Collers : 11 Nos

Yield Details : 1200 Gal/H.

Assistant Executive Engineer
Kodigehalli Sub Division,
Yelahanka Zone, B.B.M.P.,
Bangalore.

Party Signature

For **SHAKTHI BOREWELLS**

Proprietor / Manager

[redacted]

Laggere Main Road
Laggere
Bangalore- 560 058

S.V.S. ENTERPRISES

GROUND WATER INVESTIGATION REPORT

To. :

Date:

Client: Chandramma. C
contractor.
Ward No 07 (Byatarayanapura)
BBMP. Bangalore.

Site:
LIT compound
Byatarayanapura
Ward No 7.

Hydrological / Geophysical survey was carried out in the plot.

The following are the observations.

Ground water occurrence in the area is under water table conditions mainly confined to weathered and disintegrated mantle of rocks and also in joints and fissures present in the rocks.

1. EXTENT OF LAND : public Road.
2. PURPOSE OF STUDY : Public
3. TOPOGRAPHY : plane
4. GENERAL : Towards west
5. ROCK TYPE : Granite.

Considering the geology, topography, and hydrological data at the site, resistivity investigations were carried out in order to assess the ground water potential of the area to locate suitable bore well points.

The following recommendations are made by the interpretations of the data available.

The area is found to be Good. in ground water occurrence.

A bore well at point No. (1) is recommended for drilling.

1. LOCATION :
2. DEPTH TO BE DRILLING 850'-900' ft/mtr.
3. PROBABLE LENGTH OF CASING PIPE REQUIRED 130'-140' ft.

Assistant Executive Engineer,
Kodigehalli Sub Division,
Yelahanka Zone, B.B.M.P.,
Bangalore.

4. EXPECTED SEQUENCE OF STRATA :

a. 110'-125' Top soil and highly weathered rock.

b. 125'-600' Semi weathered and moderated hard rock.

c. 600'-900' Medium hard rock.

5. EXPECTED YIELD : 1200 Gal/ hr [1 Gal=4.5 ltr]

6. REMARKS :

GEOPHYSICAL SURVEY SITE SKETCH

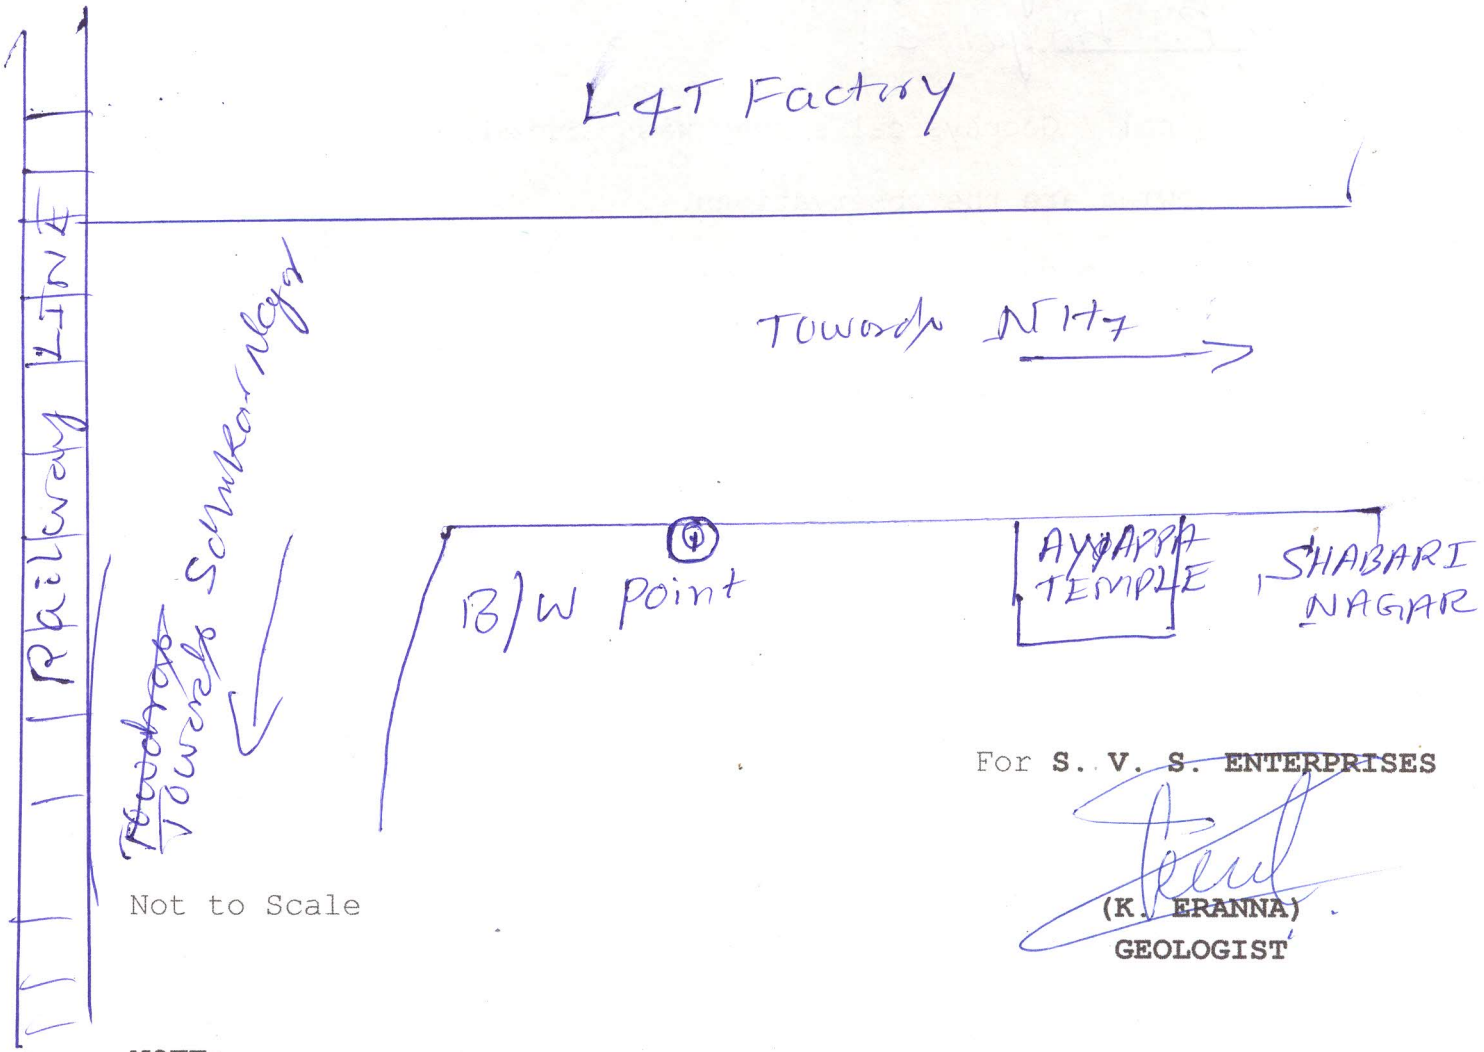

Not to Scale

For **S. V. S. ENTERPRISES**

(K. ERANNA)
GEOLOGIST

NOTE:

In spite of limitation in system of study limitations encountered at the site, the most feasible point is recommended based on the application of best known scientific methods.

As the method is not fool proof, THIS REPORT IS ONLY A RECOMMENDATION AND DOES NOT CONSTITUTE ANY GUARANTEE.

BRUHATH BANGALORE MAHANAGAR PALIKE

Yelahanka Zone - Byatarayanapura Sub-division

Ward No. 7 - Byatarayanapura

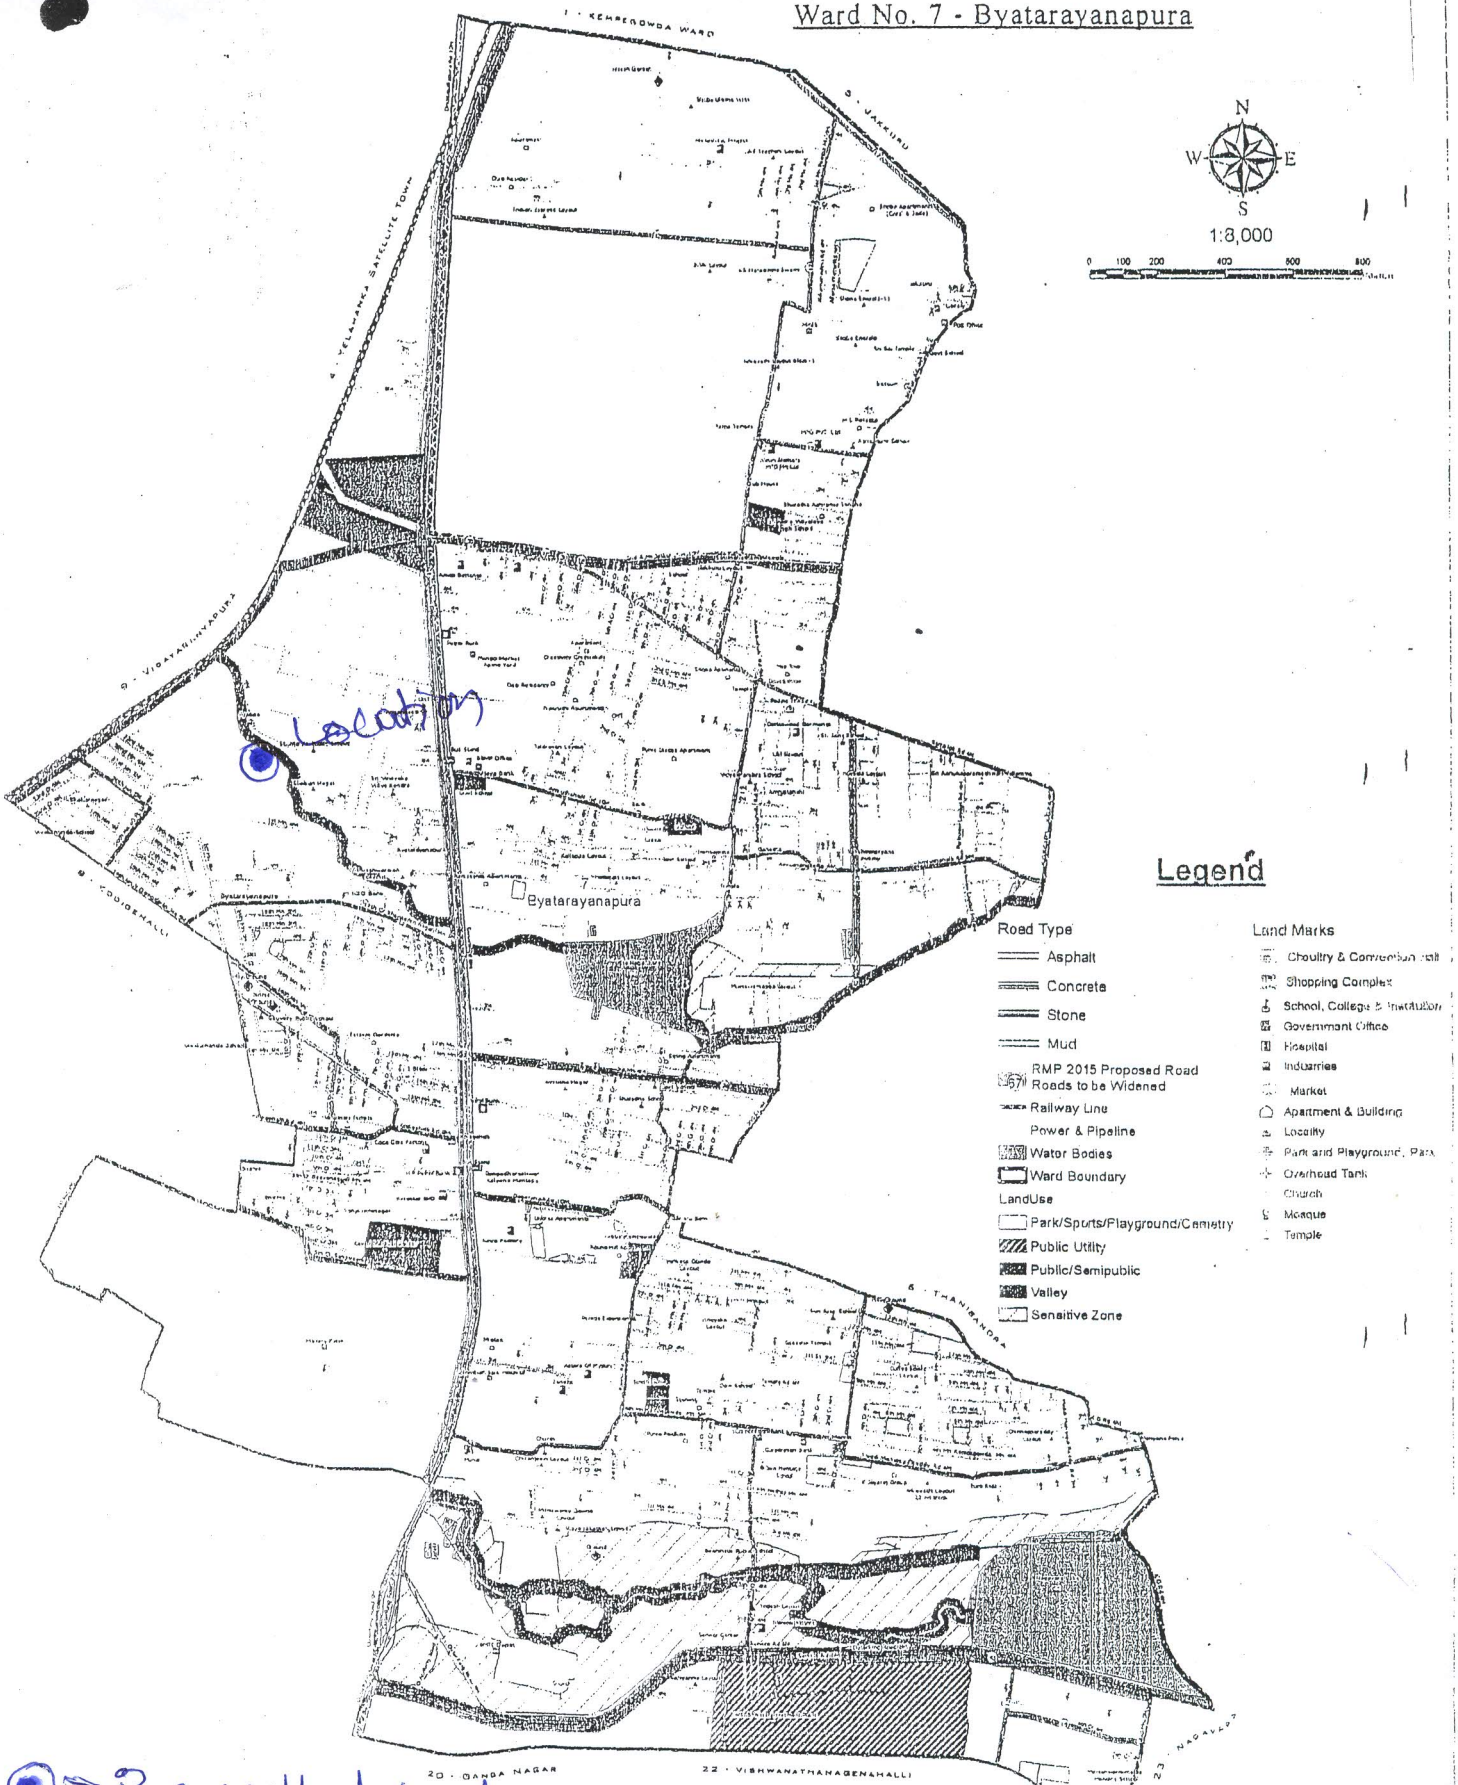

Borewell drilled, Erection of pump motor at L4T compound Backside Byatarayanapura Ward No 07, Kodigehalli Sub division

Mapped by

Assistant Executive Engineer,
Kodigehalli Sub Division,
Yelahanka Zone, B.B.M.P.,
Bangalore